ALUMINUM LEVEL BASE FRAME

INSERT STYLE:	INSERT COLOR:	CATALOG NUMBER: M1	PART NUMBER:

NO.	REVISION	DATE	BY

NO.	F&F RELEASE	DATE	BY

EXTERIOR CARPET
M1EC
19C005XXX

HEAVY-DUTY CARPET
M1HC
19C010XXX

CARPET
M1CP
19C008XXX

VINYL
M1V
19V002XXX

INSERT STYLES

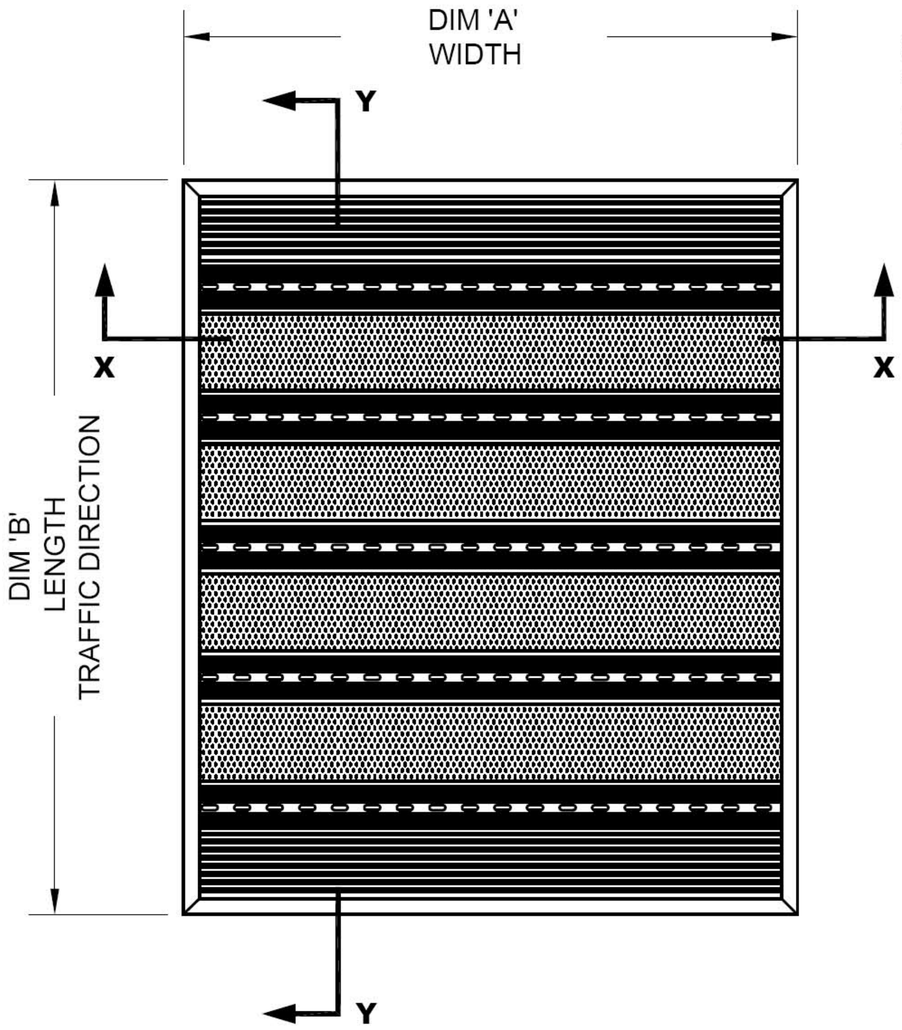

TYPICAL PLAN VIEW

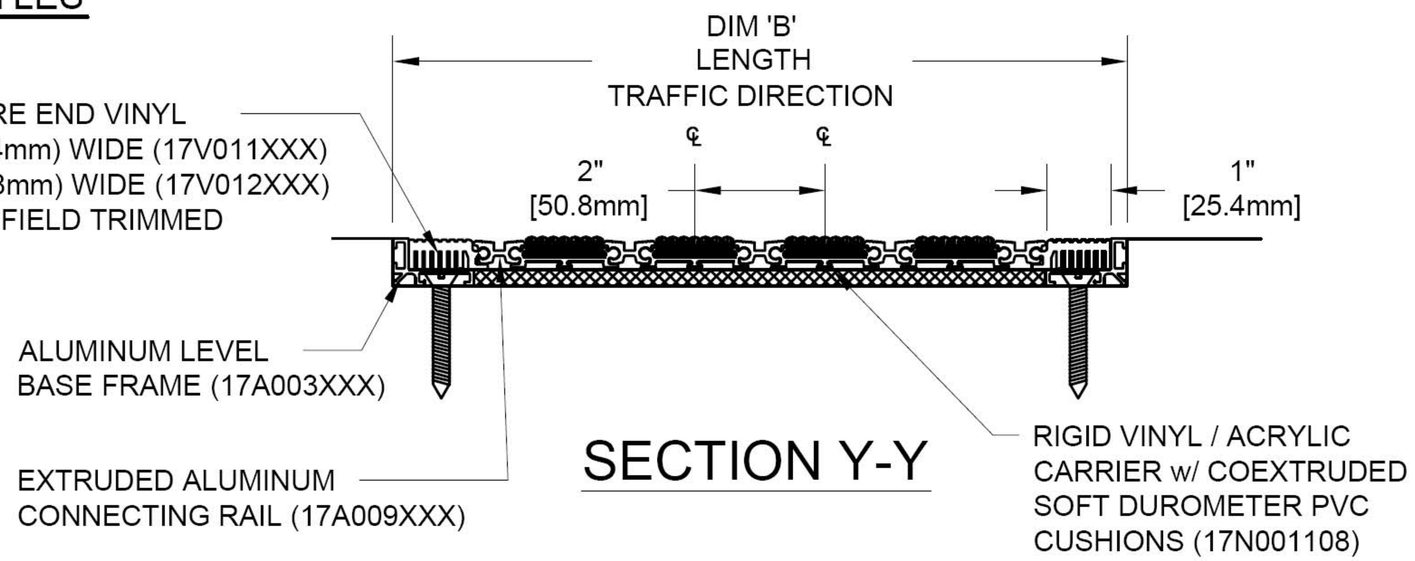

SECTION Y-Y

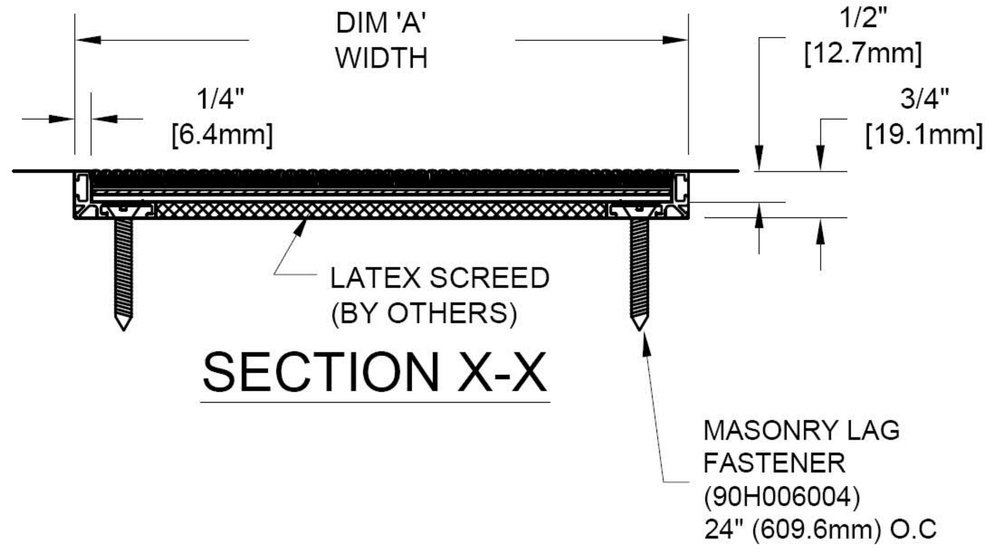

SECTION X-X

NOTES:

*ALL SURFACES IN CONTACT WITH MASONRY ARE TO RECEIVE A COAT OF ZINC CHROMATE PRIMER

*PLEASE VERIFY TRAFFIC DIRECTION

*THIS MAT SHALL BE ABLE TO SUPPORT A 300 LB. ROLLING LOAD. LARGER LOADING MAY BE ACCOMODATED. CONTACT AFM SALES WITH SPECIFIC LOADING REQUIREMENTS.

*MAX. SINGLE GRID SIZE NOT TO EXCEED 12'-0" (3.66M) IN WIDTH (DIM "A")

*DUE TO 2" [50.8mm] MODULE OF MAT, INSIDE OF FRAME DIMENSION SHOULD BE CHANGED ONLY IN INCREMENTS OF 2" [50.8mm] TO AVOID THE USE OF EXTRUDED END VINYLS.

*ADDITIONAL SPECIFICATIONS ARE CONTAINED IN THE LATEST AMERICAN FLOOR MATS INFO PACKET AND ARE CONSIDERED PART OF THIS TRANSMITTAL.

AMERICAN FLOOR MATS walk well

AMERICAN FLOOR MATS, INC.

PROJECT:

LOCATION:

CONTRACTOR:

AGENT: SHT:

DRG. BY: DATE: JOB NO.:

PLEASE VERIFY ALL

QTY	MARK #	LOCATION	MODEL	DIM 'A' WIDTH	DIM 'B' TRAFFIC DIR	FINISH	NOTES